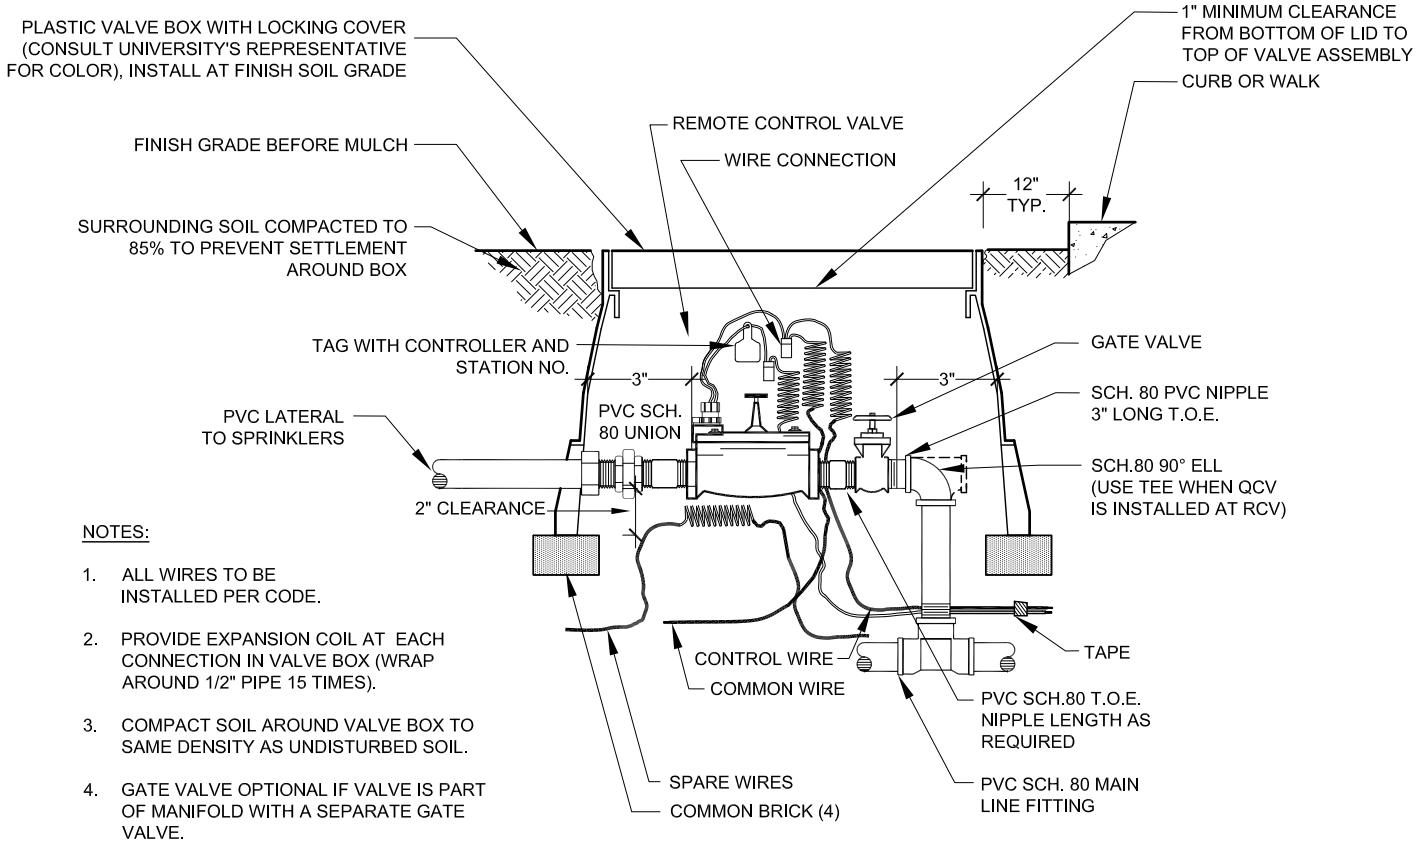

NOTES:

1. ALL WIRES TO BE INSTALLED PER CODE.
2. PROVIDE EXPANSION COIL AT EACH CONNECTION IN VALVE BOX (WRAP AROUND 1/2" PIPE 15 TIMES).
3. COMPACT SOIL AROUND VALVE BOX TO SAME DENSITY AS UNDISTURBED SOIL.
4. GATE VALVE OPTIONAL IF VALVE IS PART OF MANIFOLD WITH A SEPARATE GATE VALVE.
5. MAINTAIN 3" OF CLEARANCE INSIDE ON EITHER SIDE OF VALVE BOX. UNION CAN BE LOCATED OUTSIDE OF BOX.

IRRIGATION REMOTE CONTROL VALVE NTS

L-12a JULY 17